


131 E. Eighth Street-Phase 3 will be located just West of Phase 1 (135 E. Eighth Street)

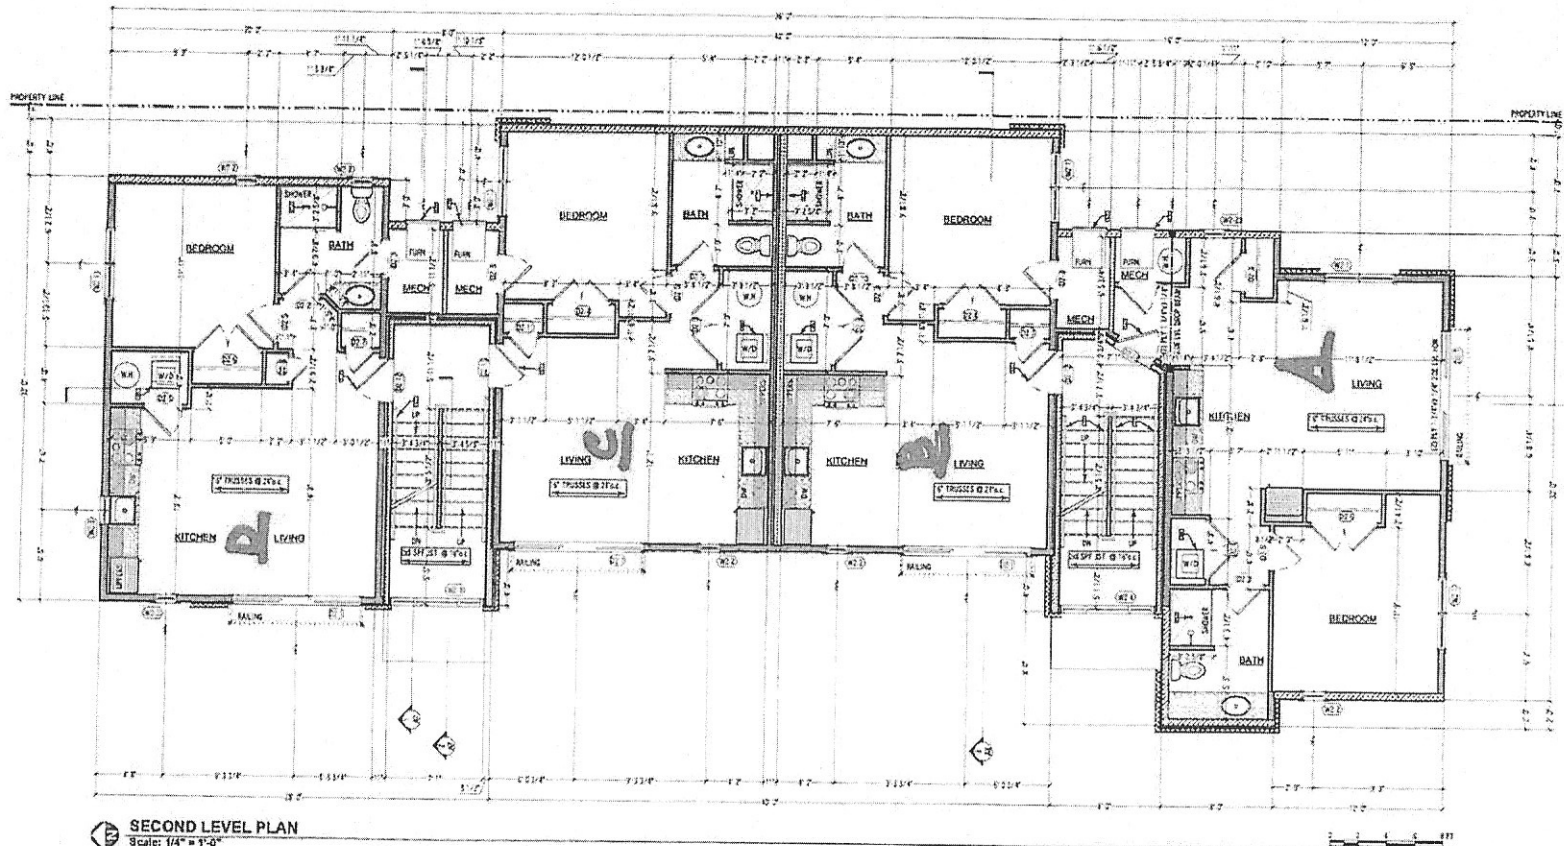

SECOND LEVEL PLAN
Scale: 1/4" = 1'-0"

WALL KEY:

W1	1" CMU WALL @ 8" O.C. WITH 1/2" GYPSUM BOARD
W2	5/8" GYPSUM BOARD ON 1/2" GYPSUM BOARD
W3	5/8" GYPSUM BOARD ON 1/2" GYPSUM BOARD
W4	5/8" GYPSUM BOARD ON 1/2" GYPSUM BOARD
W5	5/8" GYPSUM BOARD ON 1/2" GYPSUM BOARD
W6	5/8" GYPSUM BOARD ON 1/2" GYPSUM BOARD

- SECOND LEVEL GENERAL NOTES**
- 1. FINISH FLOOR SHALL BE 1/2" GYPSUM BOARD ON 1/2" GYPSUM BOARD.
 - 2. FINISH FLOOR SHALL BE 1/2" GYPSUM BOARD ON 1/2" GYPSUM BOARD.
SECOND LEVEL EXTERIOR DOOR SCHEDULE

ID	QTY	Unit	Size	R.O.W.	R.O.H.	Material	Notes
DO-1	1	DOOR	3'0" x 7'0"	3'0"	7'0"	1/2" GYPSUM BOARD	
DO-2	1	DOOR	3'0" x 7'0"	3'0"	7'0"	1/2" GYPSUM BOARD	
SECOND LEVEL WINDOW SCHEDULE

ID	QTY	Unit	Size	R.O.W.	R.O.H.	Material	Notes
WO-1	1	WINDOW	3'0" x 7'0"	3'0"	7'0"	1/2" GYPSUM BOARD	
WO-2	1	WINDOW	3'0" x 7'0"	3'0"	7'0"	1/2" GYPSUM BOARD	
WO-3	1	WINDOW	3'0" x 7'0"	3'0"	7'0"	1/2" GYPSUM BOARD	
WO-4	1	WINDOW	3'0" x 7'0"	3'0"	7'0"	1/2" GYPSUM BOARD	

Robert A. Yvon
ARCHITECT, LLC

NORRIS
DESIGN PRODUCTIONS
Call: 231.842.7851 • cal@norrisdesignpro.com • www.norrisdesignpro.com

CAPRI - EAST
For Socks Construction

A3

SECOND LEVEL